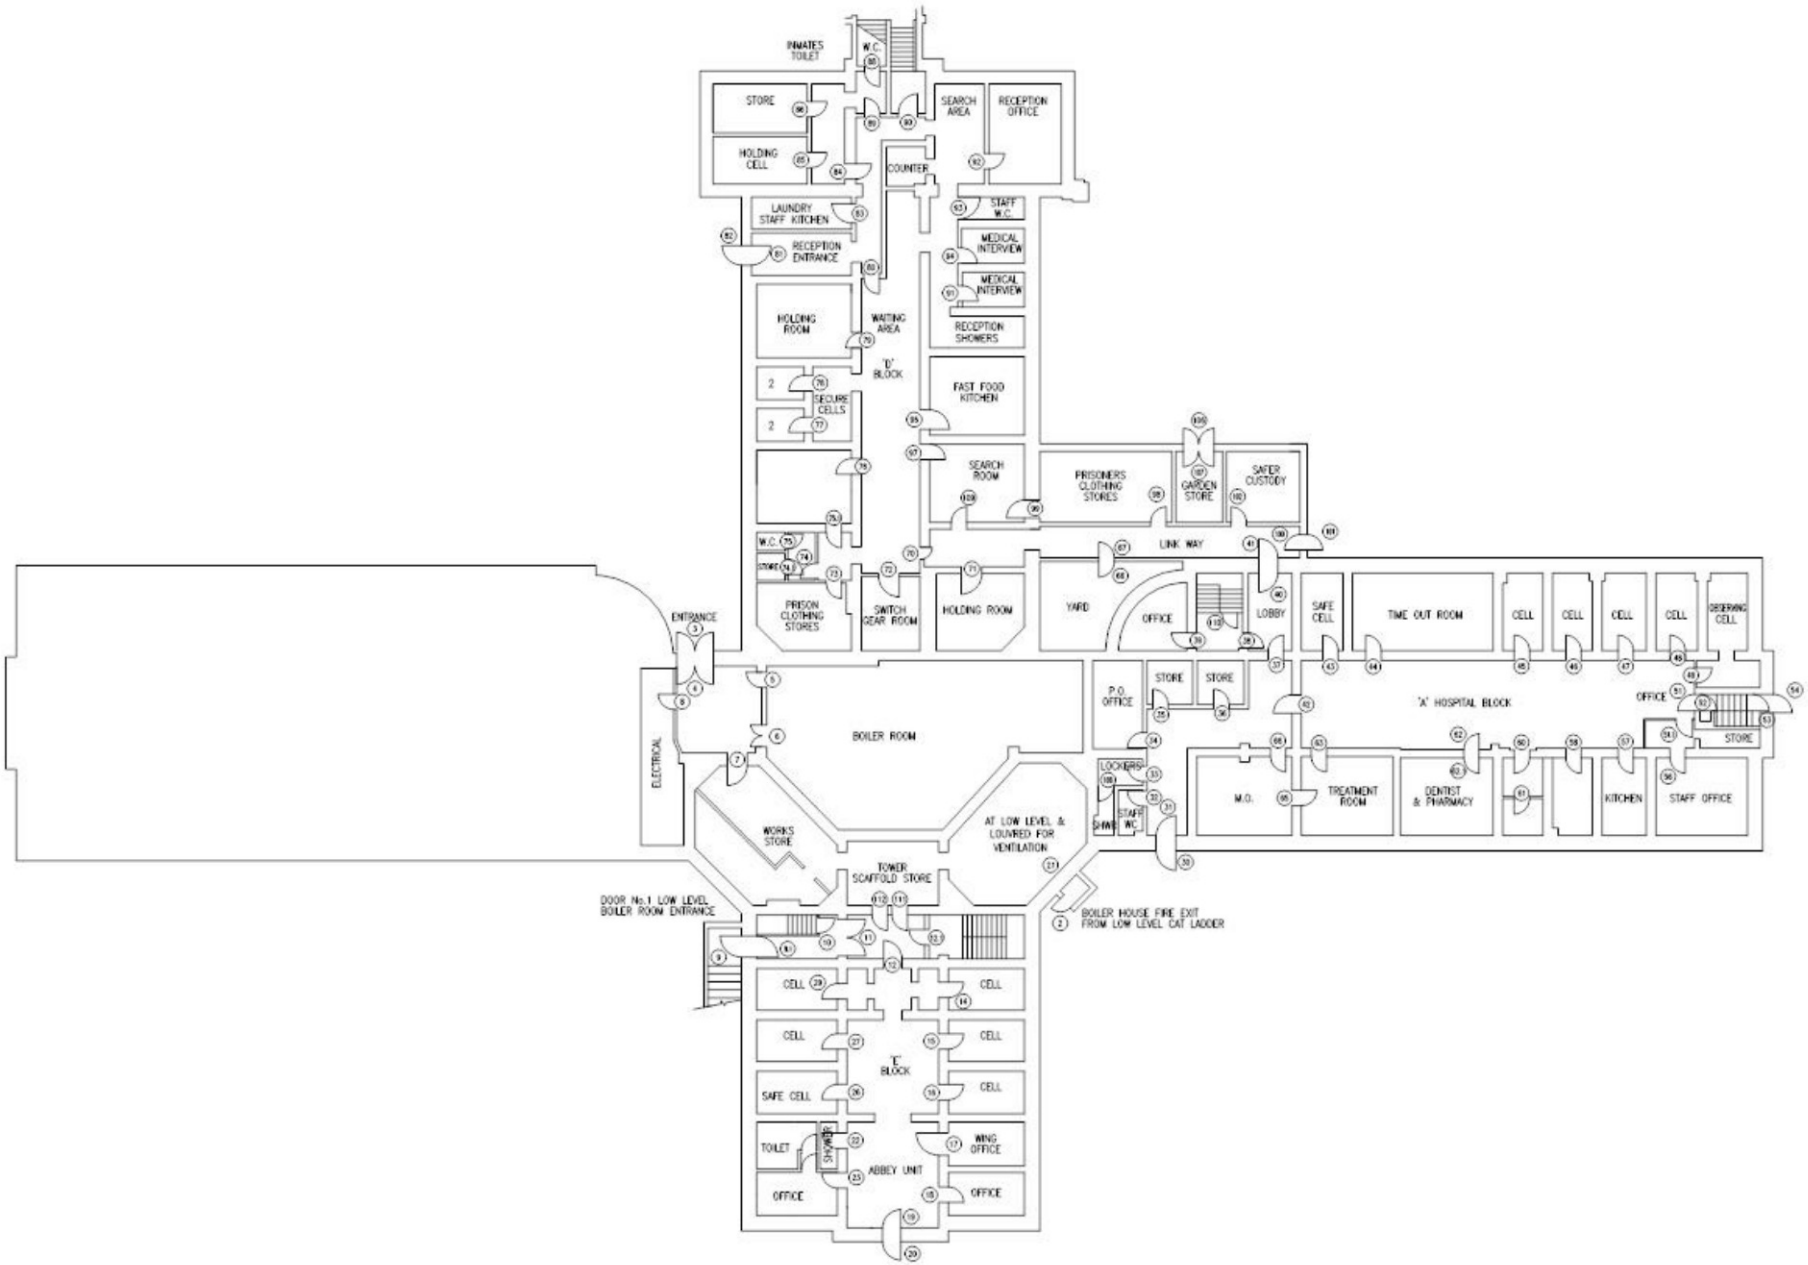

NOTES

AMENDMENTS	DATE
O. HOLDING CELL AND NUMBERS	AUG 12
N. VARIOUS	JUL 11
M. VARIOUS	AUG 10
L. NEW DRG BORDER & VARIOUS	DEC 06
K. NEW DRG SHEET & VARIOUS MODS	APR 04
J. VARIOUS	OCT 99
I. VARIOUS	AUG 98
H. REDRAWN ON CAD	AUG 97
G. VARIOUS	MAY 97
F. VARIOUS	JAN 97
E. VARIOUS	MAR 96
D. VARIOUS	MAY 93
C. VARIOUS	DEC 87
B. VARIOUS	AUG 86
A. 2A,64 & 94A ALTERED	SEP 83

Custodial Estate

LOCKING

H.M.P. READING

CELL BLOCKS
LOWER GROUND

LOCKING DRAWING NO

060/D/002

AMENDMENT	N 0
DRAWN	STK
DATE	AUG 10
SCALES	NTS

Do not scale off this drawing. Check all dimensions on site

0mm 10mm 100mm

Original Scale 1:1